ATTACHMENT A

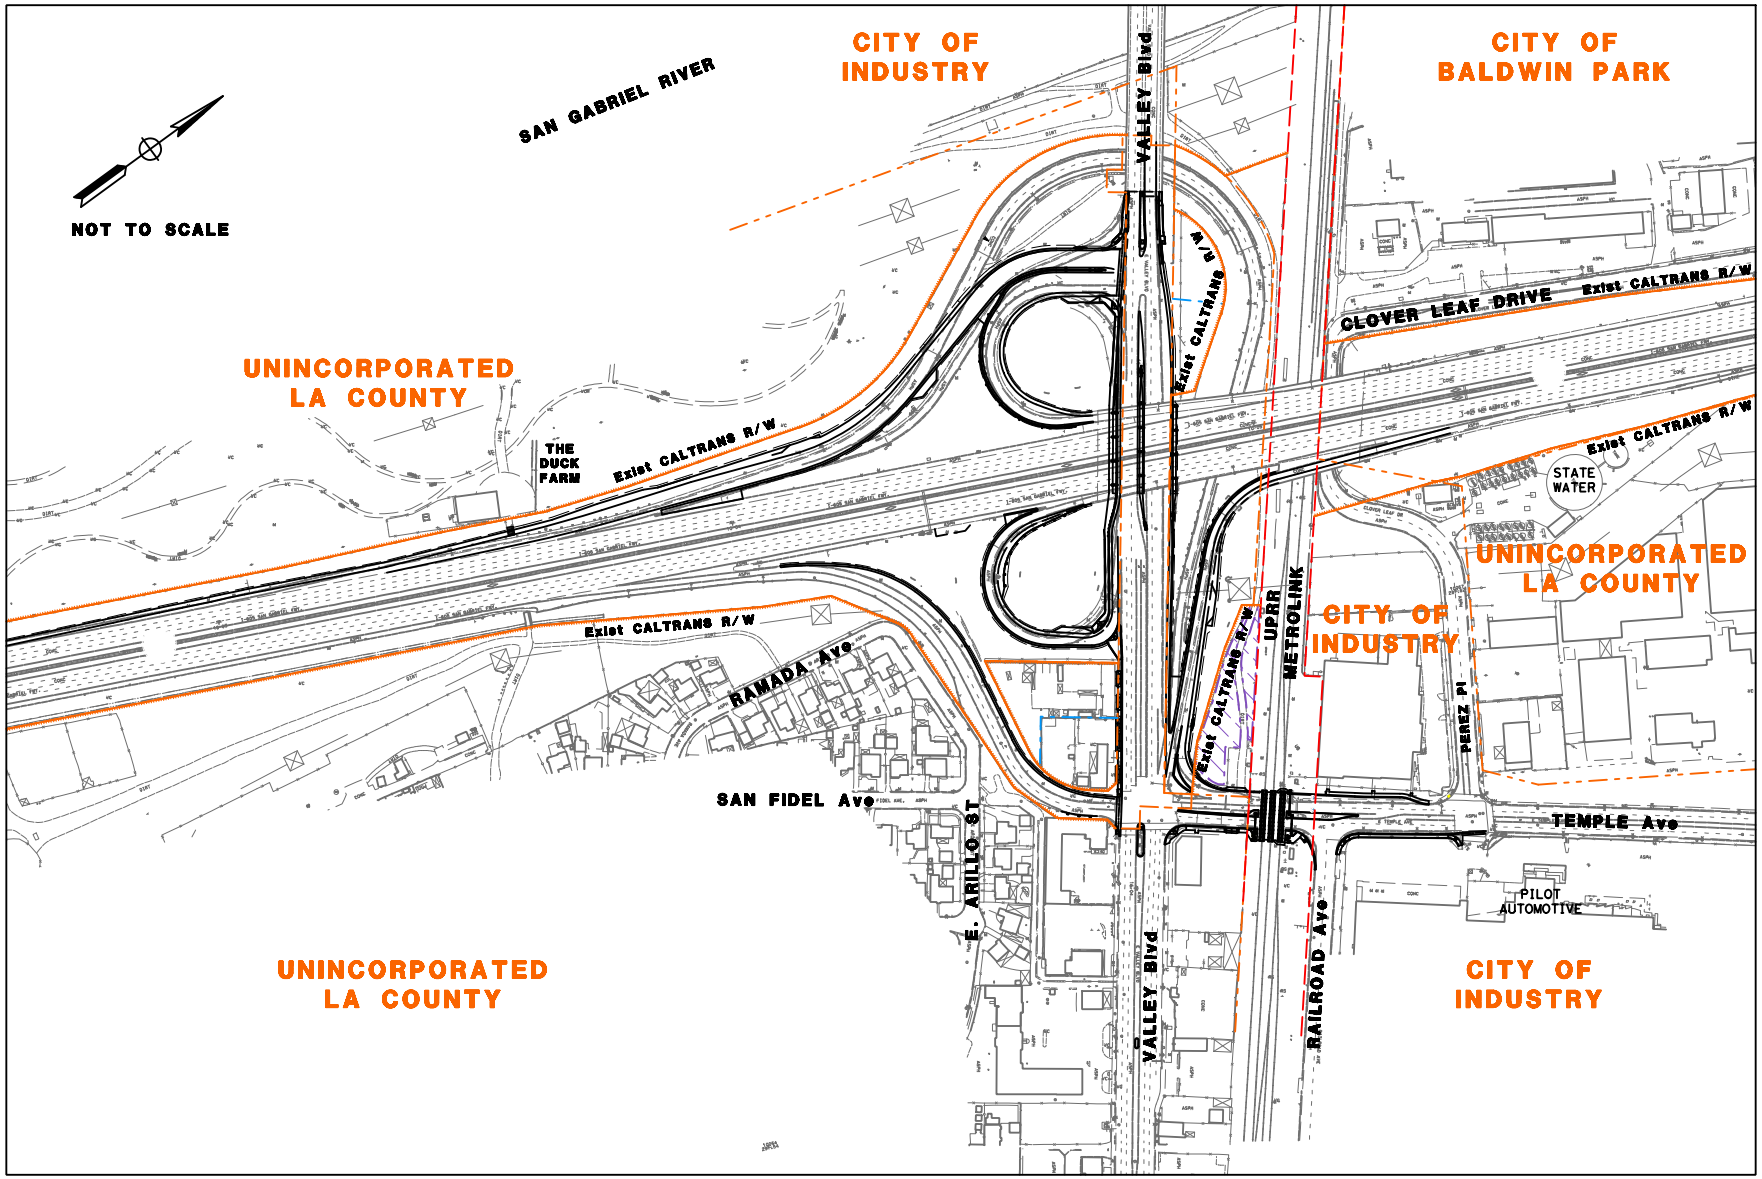

I-605/VALLEY BOULEVARD INTERCHANGE IMPROVEMENT PROJECT AREA