ATTACHMENT D
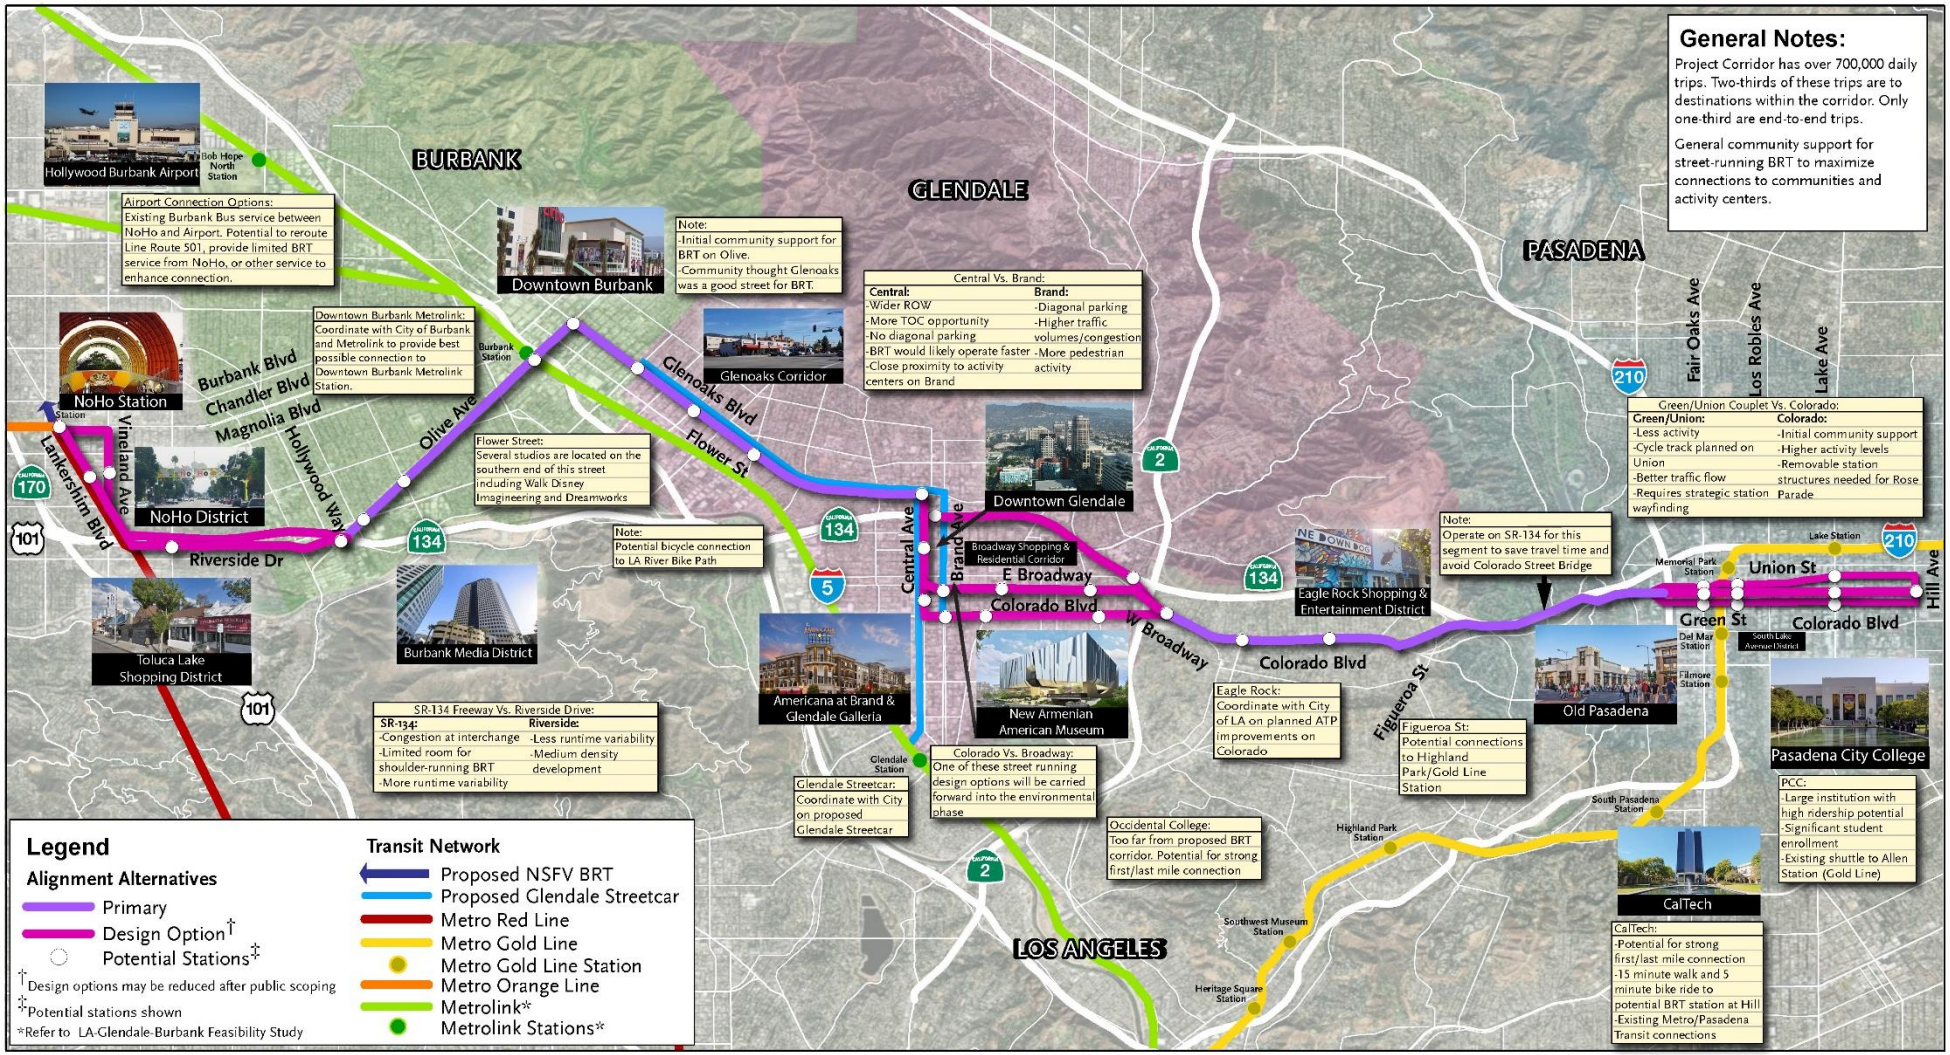
NORTH HOLLYWOOD TO PASADENA BRT CORRIDOR PROJECT STORYBOARD