Conceptual Site Plan and Renderings

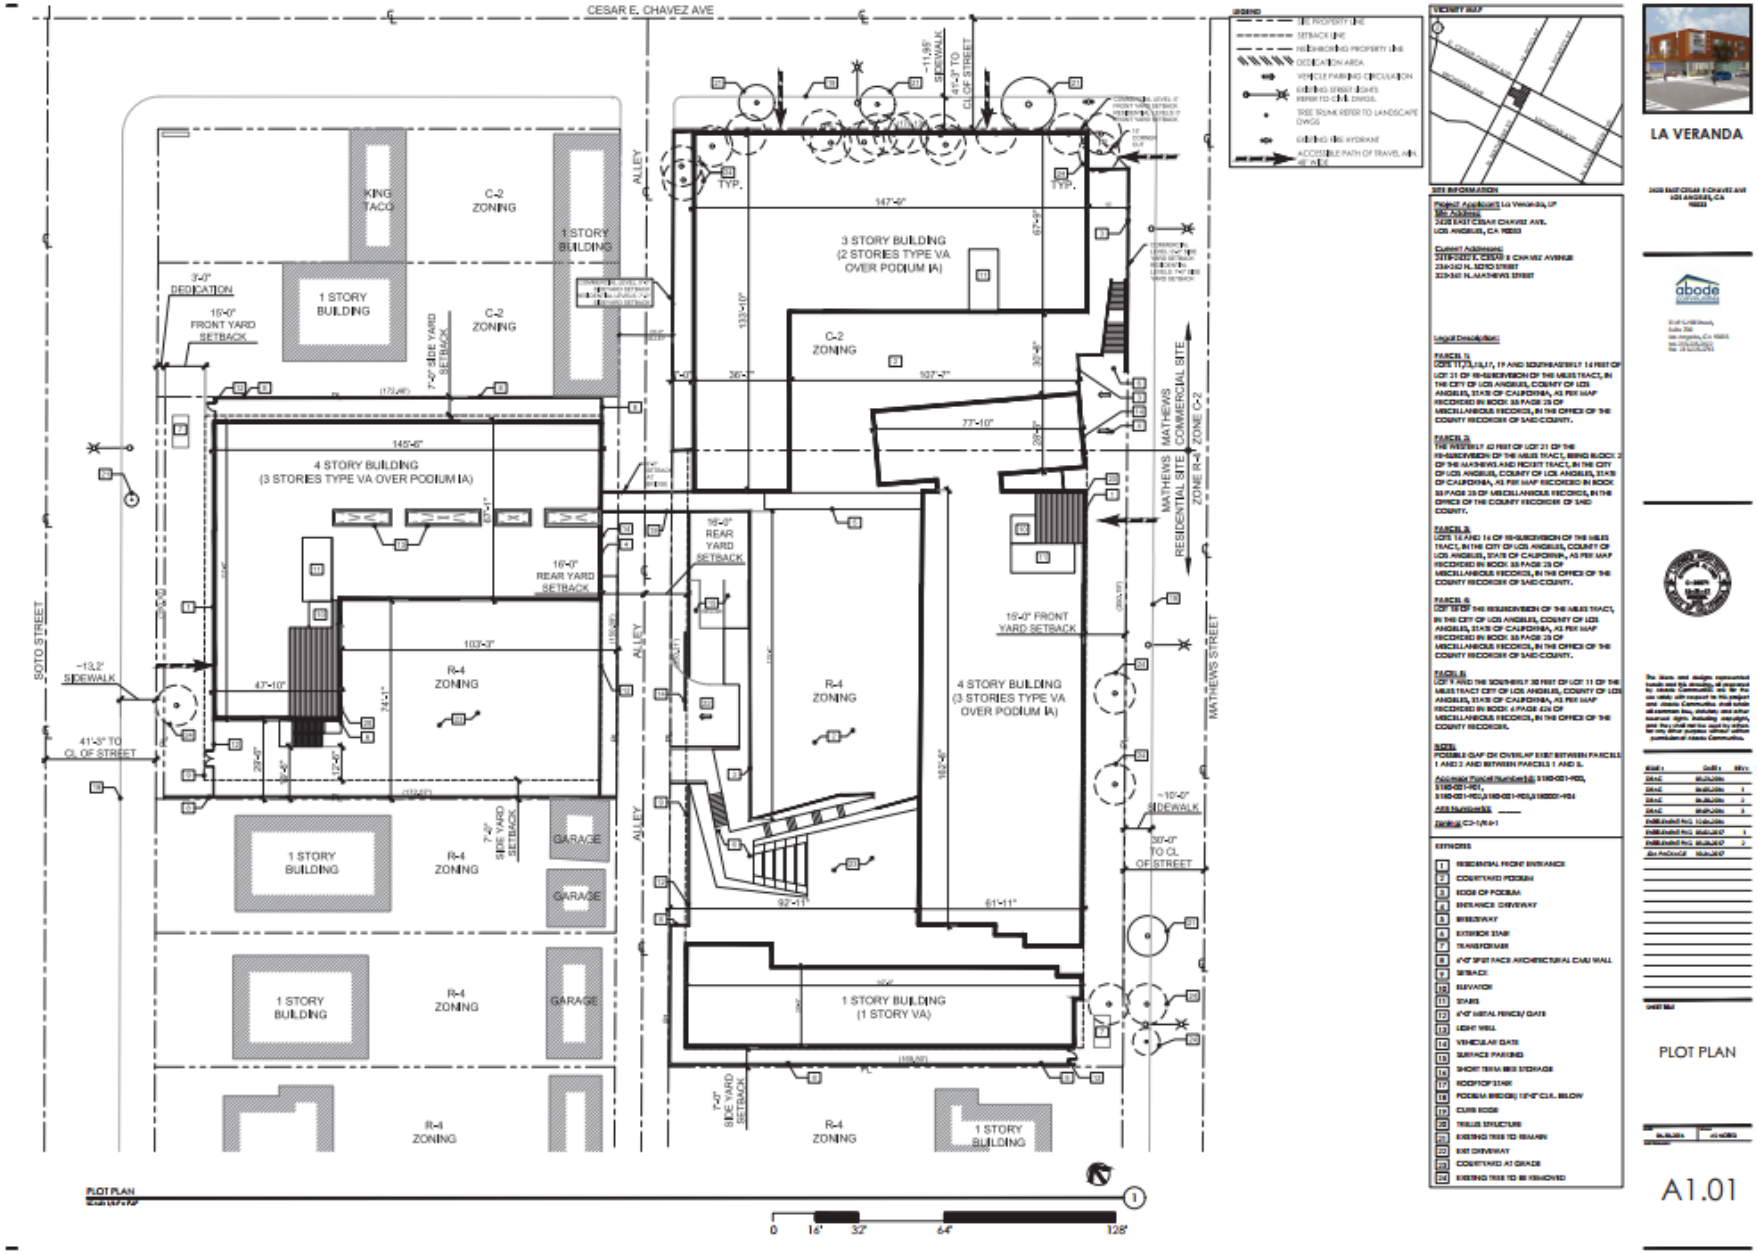

MATTHEWS TERRACE
EXISTING COMMERCIAL
SOTO TERRACE