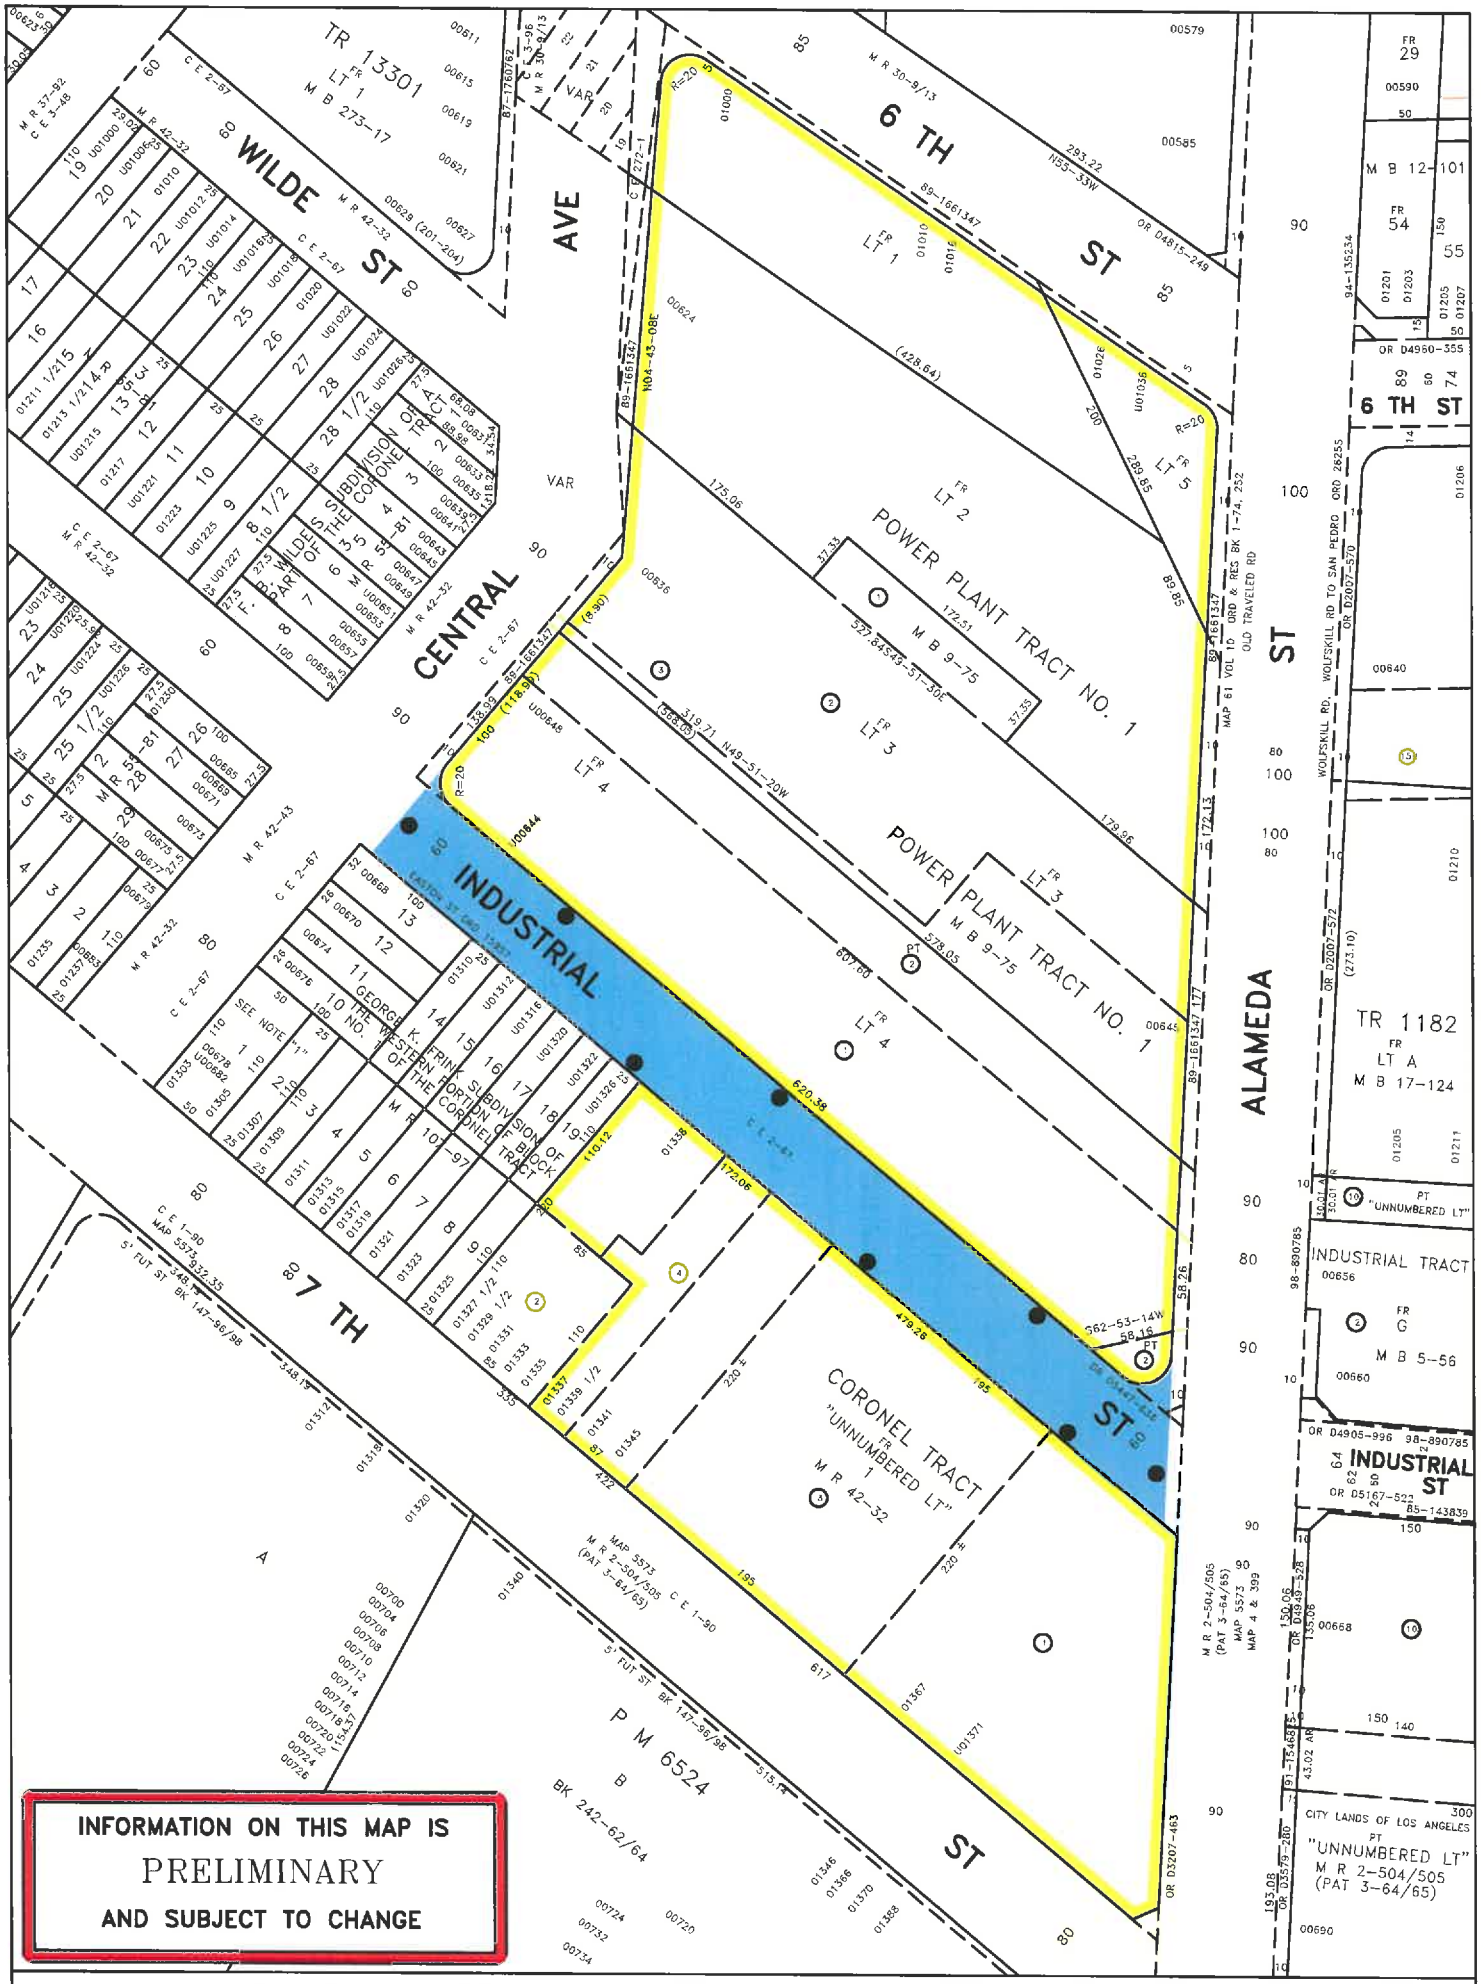
TR 13301
LT 1
M B 275-17
WILDE ST
CENTRAL AVE
6 TH ST
7 TH ST
INDUSTRIAL ST
ALAMEDA ST
WOLFSKILL RD, WOLFSKILL RD TO SAN PEDRO
OLD TRAVELED RD
POWER PLANT TRACT NO. 1
M B 9-75
POWER PLANT TRACT NO. 1
M B 9-75
CORONEL TRACT
"UNNUMBERED LT"
M R 42-32
SUBDIVISION OF BLOCK X OF THE SUBDIVISION OF THE CORONEL TRACT
SUBDIVISION OF CORONEL TRACT
SUBDIVISION OF BLOCK 1 OF THE SUBDIVISION OF THE CORONEL TRACT
GEORGE K. FRINK'S SUBDIVISION OF THE WESTERN PORTION OF THE CORONEL TRACT
TR 1182
FR LT A
M B 17-124
INDUSTRIAL TRACT
00656
FR G
M B 5-56
00660
INDUSTRIAL ST
CITY LANDS OF LOS ANGELES
PT "UNNUMBERED LT"
M R 2-504/505
(PAT 3-64/65)
00690
P M 6524
BK 242-62/64
M R 2-504/505
(PAT 3-64/65)
MAP 5573
MAP 4 & 399
C E 1-90
MAP 5573
5' TUT ST BK 147-56/98
C E 2-67
M R 42-32
M R 42-43
M R 30-9/13
C E 3-96
M R 37-92
C E 3-48
M R 42-33
C E 272-1
87-1760762
89-1661347
OR D4815-249
OR D4950-355
OR D4905-996 98-890785
OR D5167-522 85-143839
OR D2007-570
OR D2007-512
OR D3207-463
MAP 61 VOL 10 ORD & RES BK 1-74, 252
94-1356234
293.22 N55-53W
N04-43-08E
(428.64)
175.06
289.85
179.86
172.13
807.60
620.38
479.28
562-53-14W
58.16
319.71 N49-51-20W
527.84543-51-30E
138.99
(116.94)
(8.90)
(273.10)
130.06
135.06
193.08
43.02 AR
INFORMATION ON THIS MAP IS
PRELIMINARY
AND SUBJECT TO CHANGE